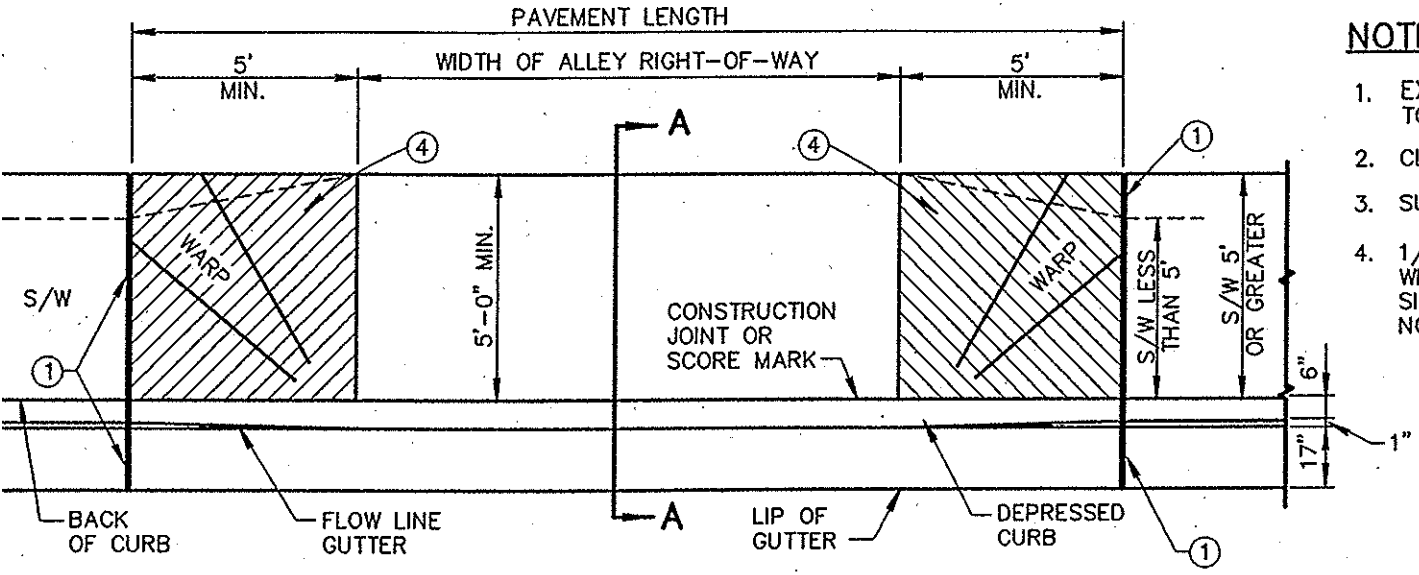

NOTES:

1. EXPANSION JOINTS SHALL CONFORM TO SECTION 340.
2. CLASS 'B' CONCRETE, PER SECT. 725.
3. SUBGRADE PREPARATION, PER SECT. 301.
4. 1/4" GROOVES AT 1" O.C. FULL. WIDTH OF 5' WARP SECTION, EACH SIDE OF ALLEY ENTRANCE. SEE DETAIL NO. 1 ON TYPE 'D' RAMP DETAIL NO. 234.

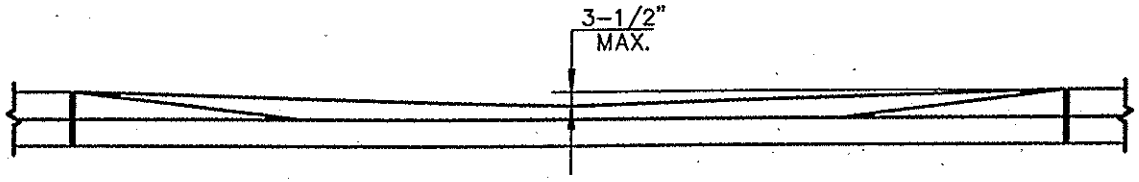

ELEVATION

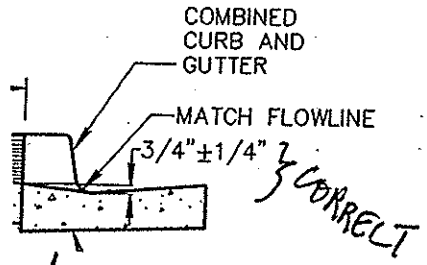

REVISE TO ADD LINE WEIGHT

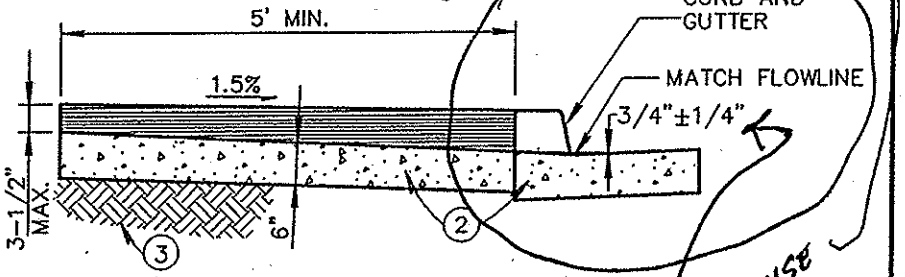

SECTION A–A

REVISE

DETAIL NO.				REVISED	DETAIL NO.
260	MARICOPA ASSOCIATION of GOVERNMENTS	STANDARD DETAIL ENGLISH	ALLEY ENTRANCE (WITH COMBINED CURB AND GUTTER)	01-01-2005	260