Case 09-13
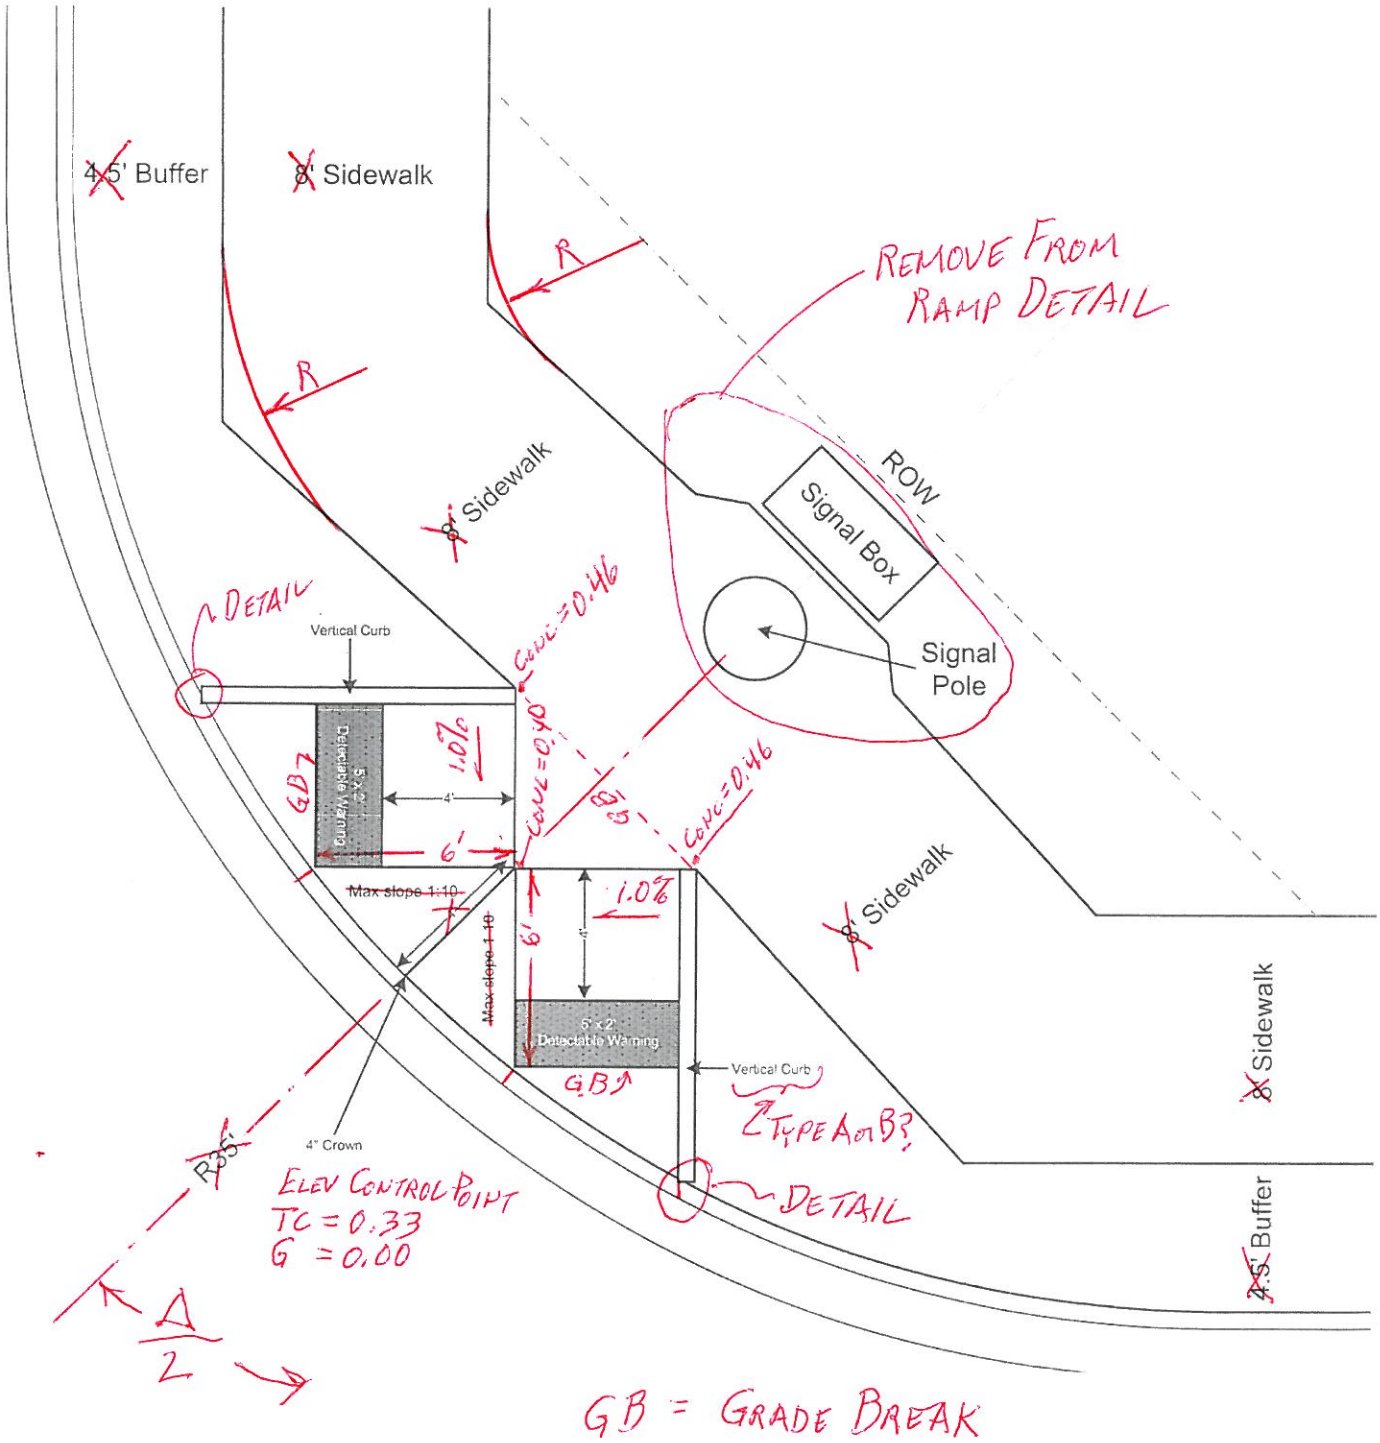
25 – 35' Radius RETURNS Wheelchair Ramps